


SITE/GROUND FLOOR PLAN

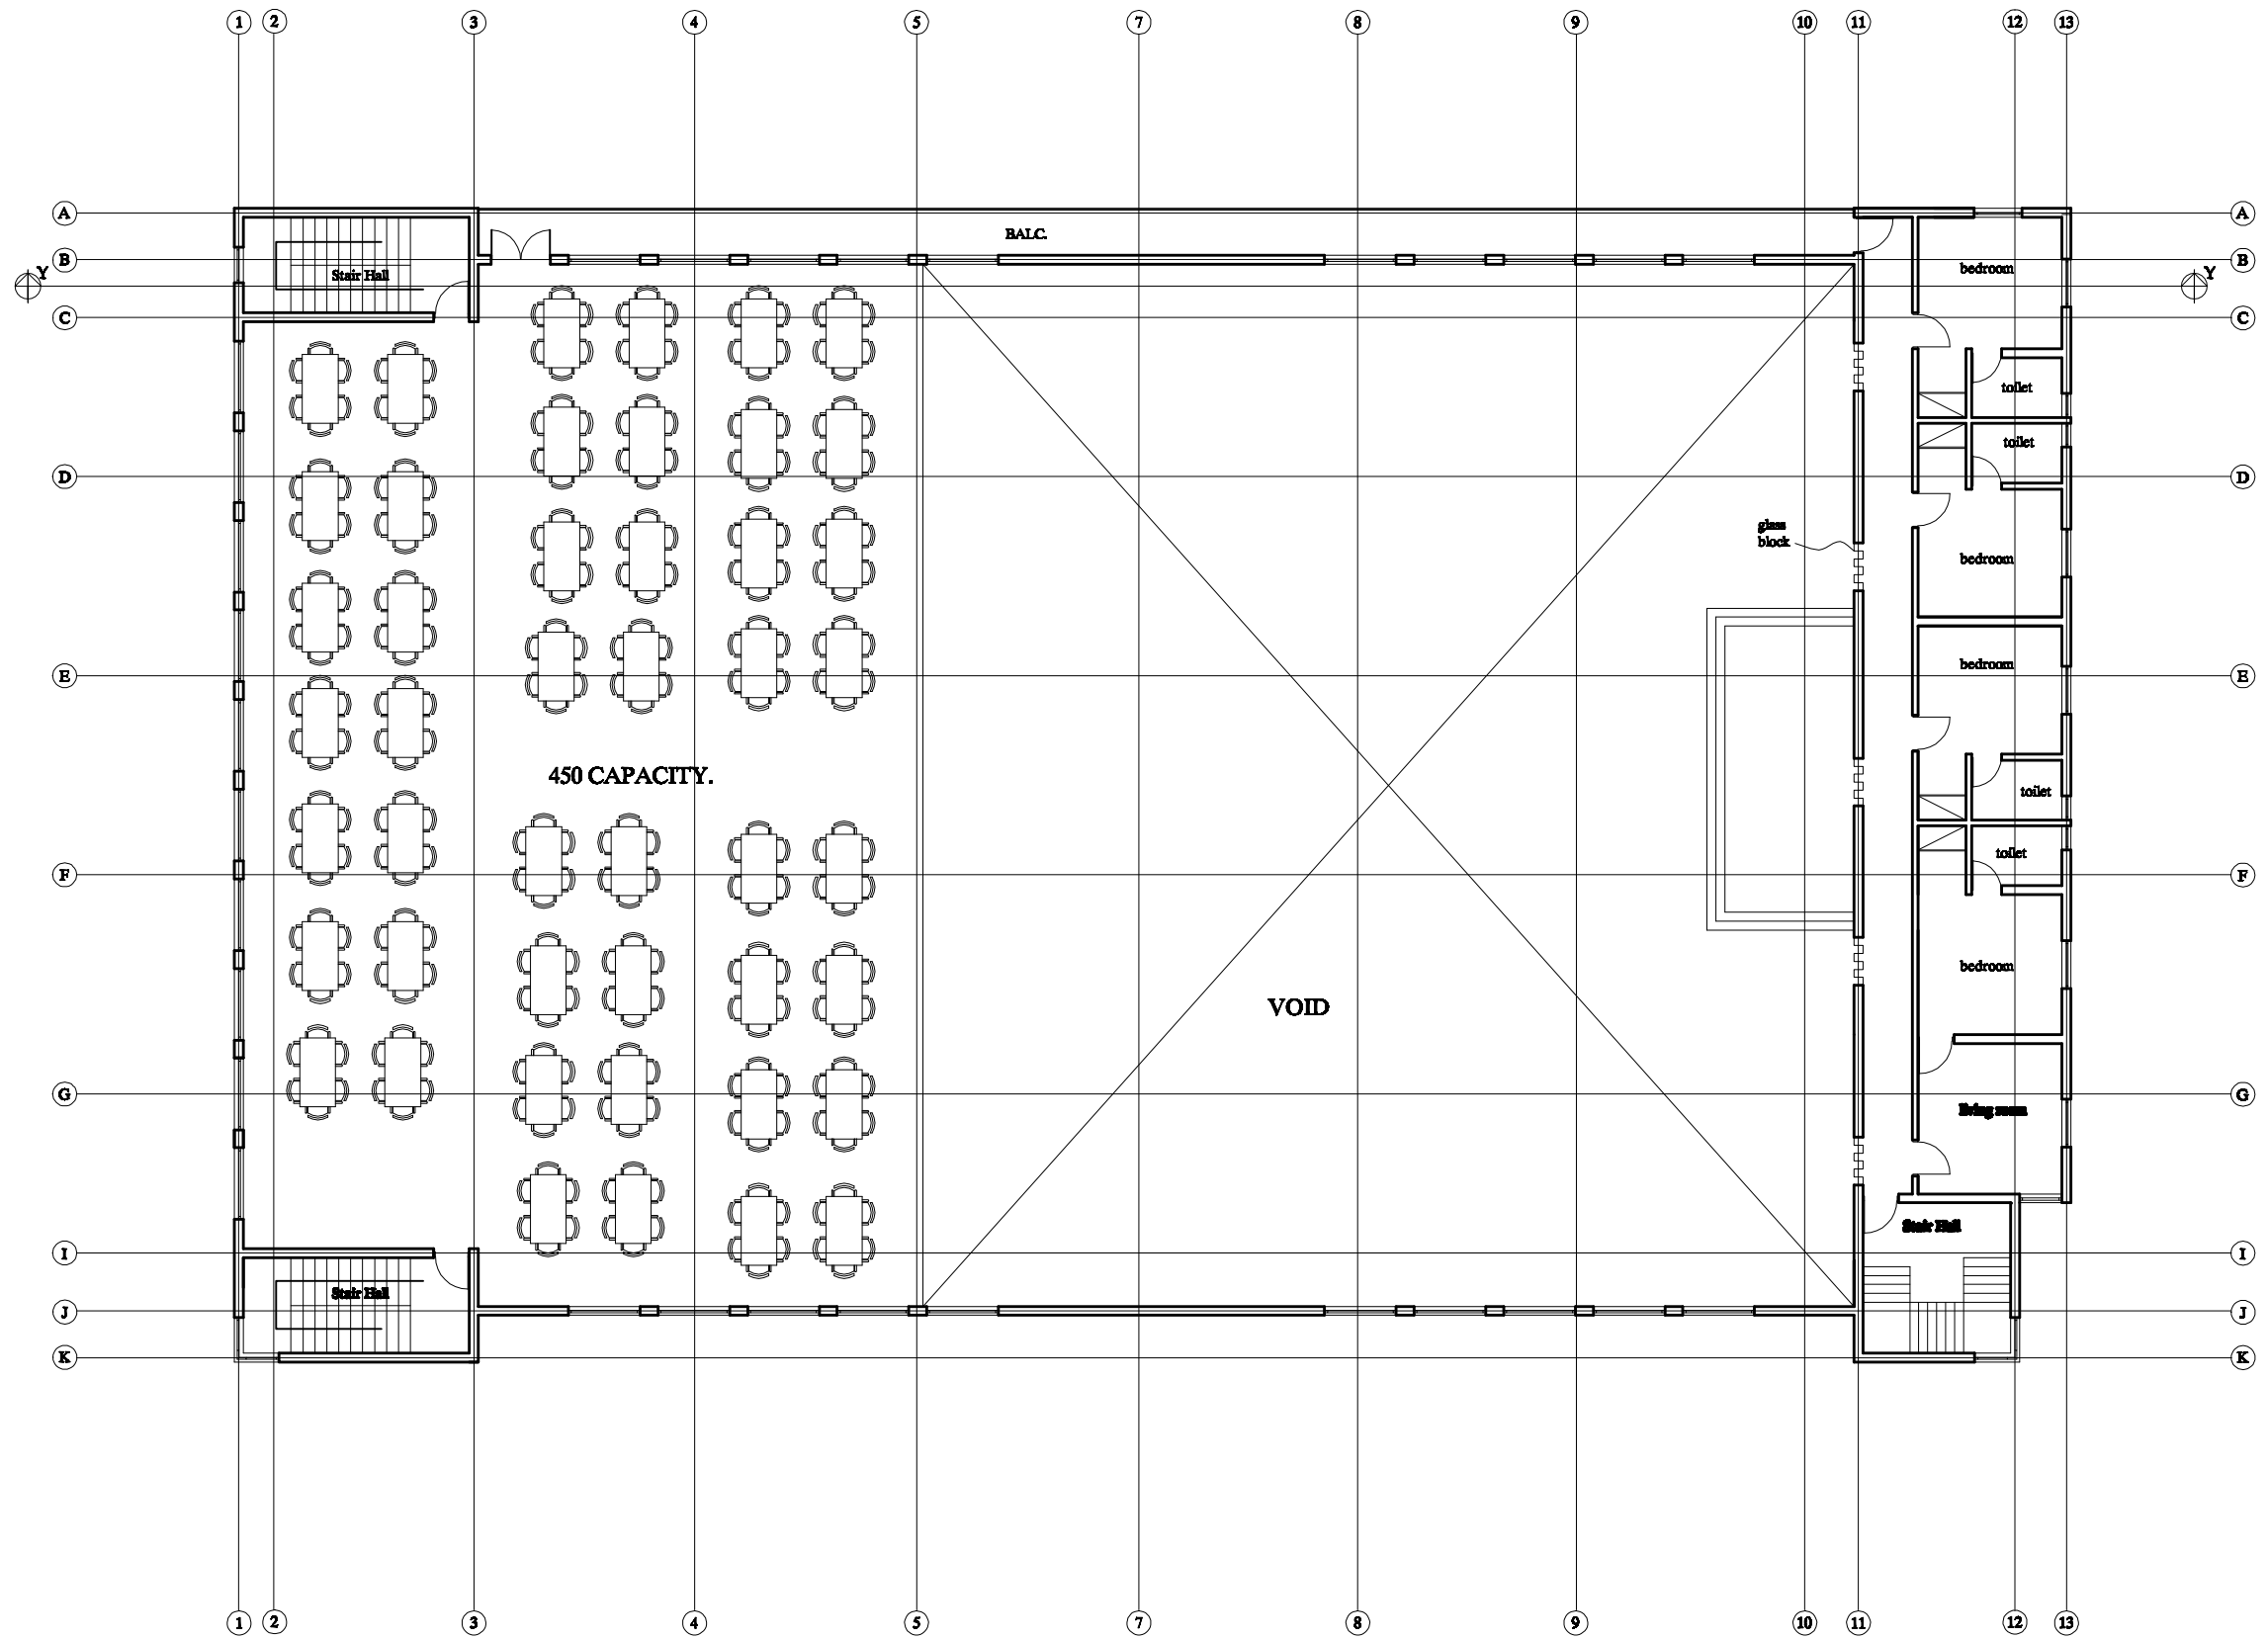

FIRST FLOOR PLAN